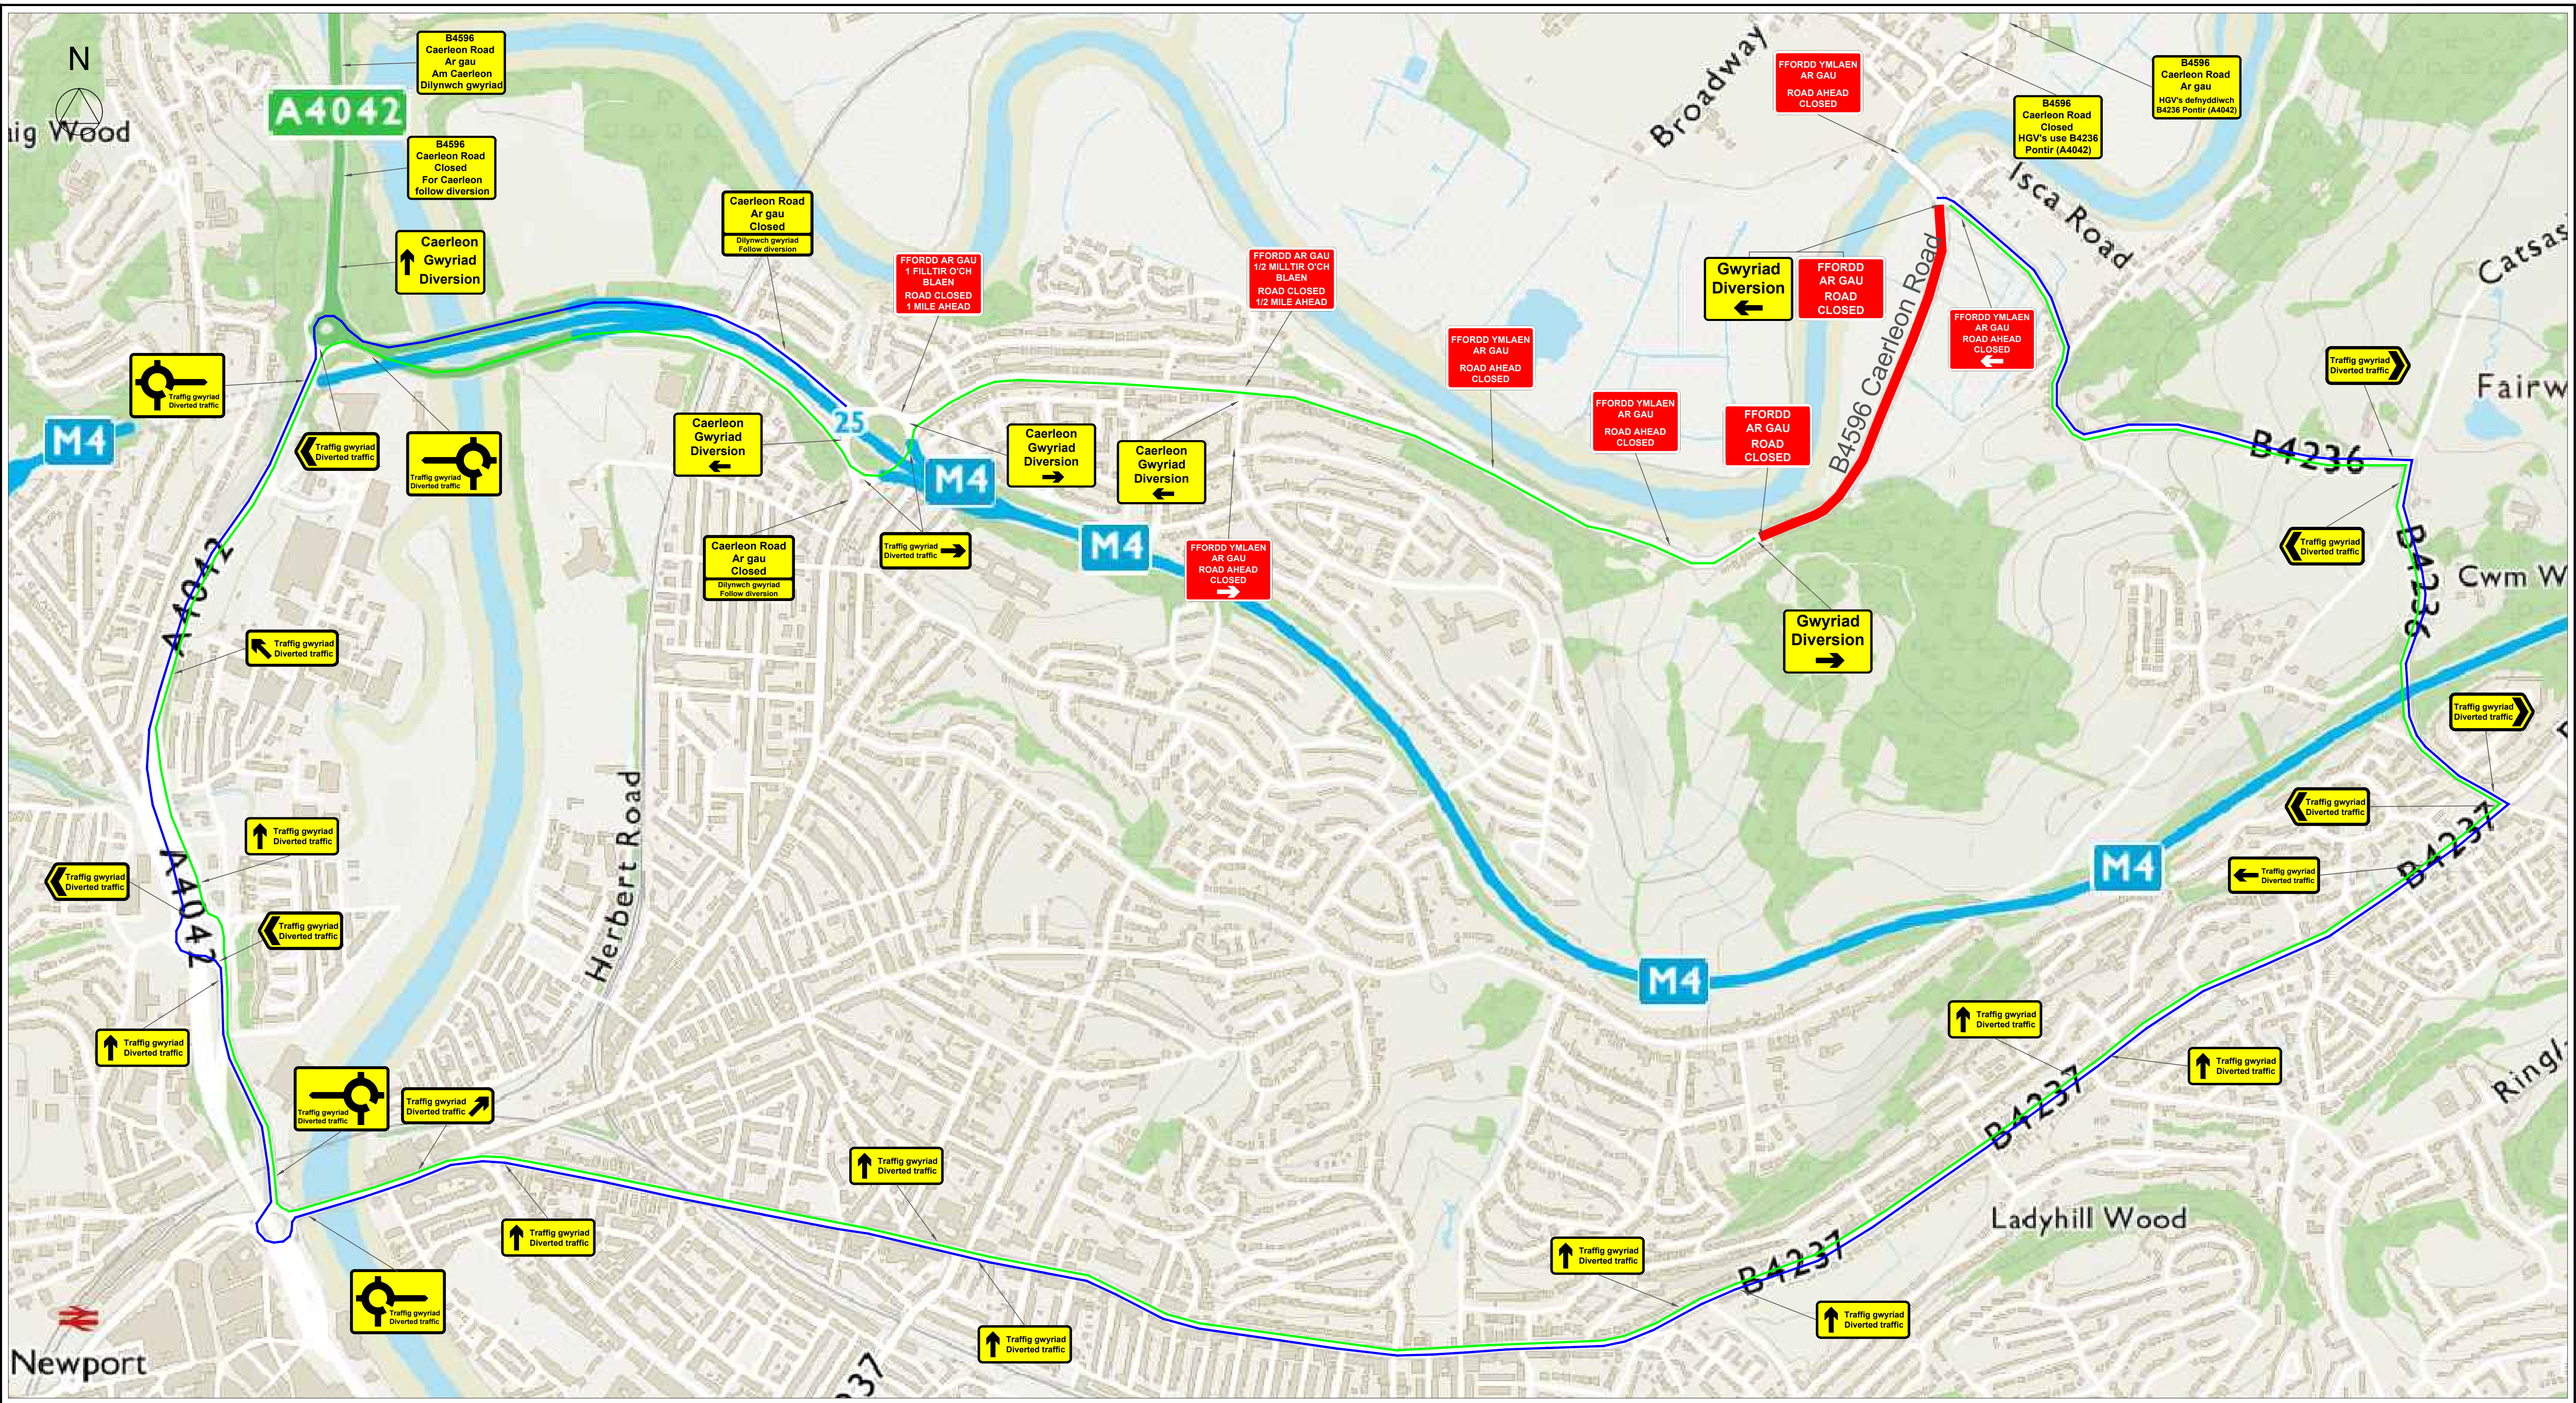

SIGN TO BE POSITIONED AT EACH ROAD CLOSURE POINT 1 WEEK PRIOR TO COMMENCEMENT OF WORKS

Y ffordd hon ar gau
This road closed

Dates & times to be arranged

NOTES

1) Each road closure point will be manned throughout period of works.
2) Access will be maintained to properties within the extents of the road closure.

KEY

- ROAD CLOSED AREA
- EASTBOUND DIVERSION ROUTE
- WESTBOUND DIVERSION ROUTE

Quantum Traffic Management
www.quantumtm.co.uk
+44 (0)1633 853300

Drn:	AJC
Chk:	SP
App:	
Date:	21/07/20

Client: Newport CC

Project: B4596 Caerleon Road

Rev:	Drn:	Chk:	App:	Description:	Date:
A	AJC			Additional signs added in Caerleon	21/07/20

Drawing Title:
Traffic management arrangement for a full road closure of B4596 Caerleon Road, Caerleon

Scale: N.T.S.

Drawing No:
NCC001 - 24 - TMA01 Rev A