Monkey Island / Ynys y Mwnci

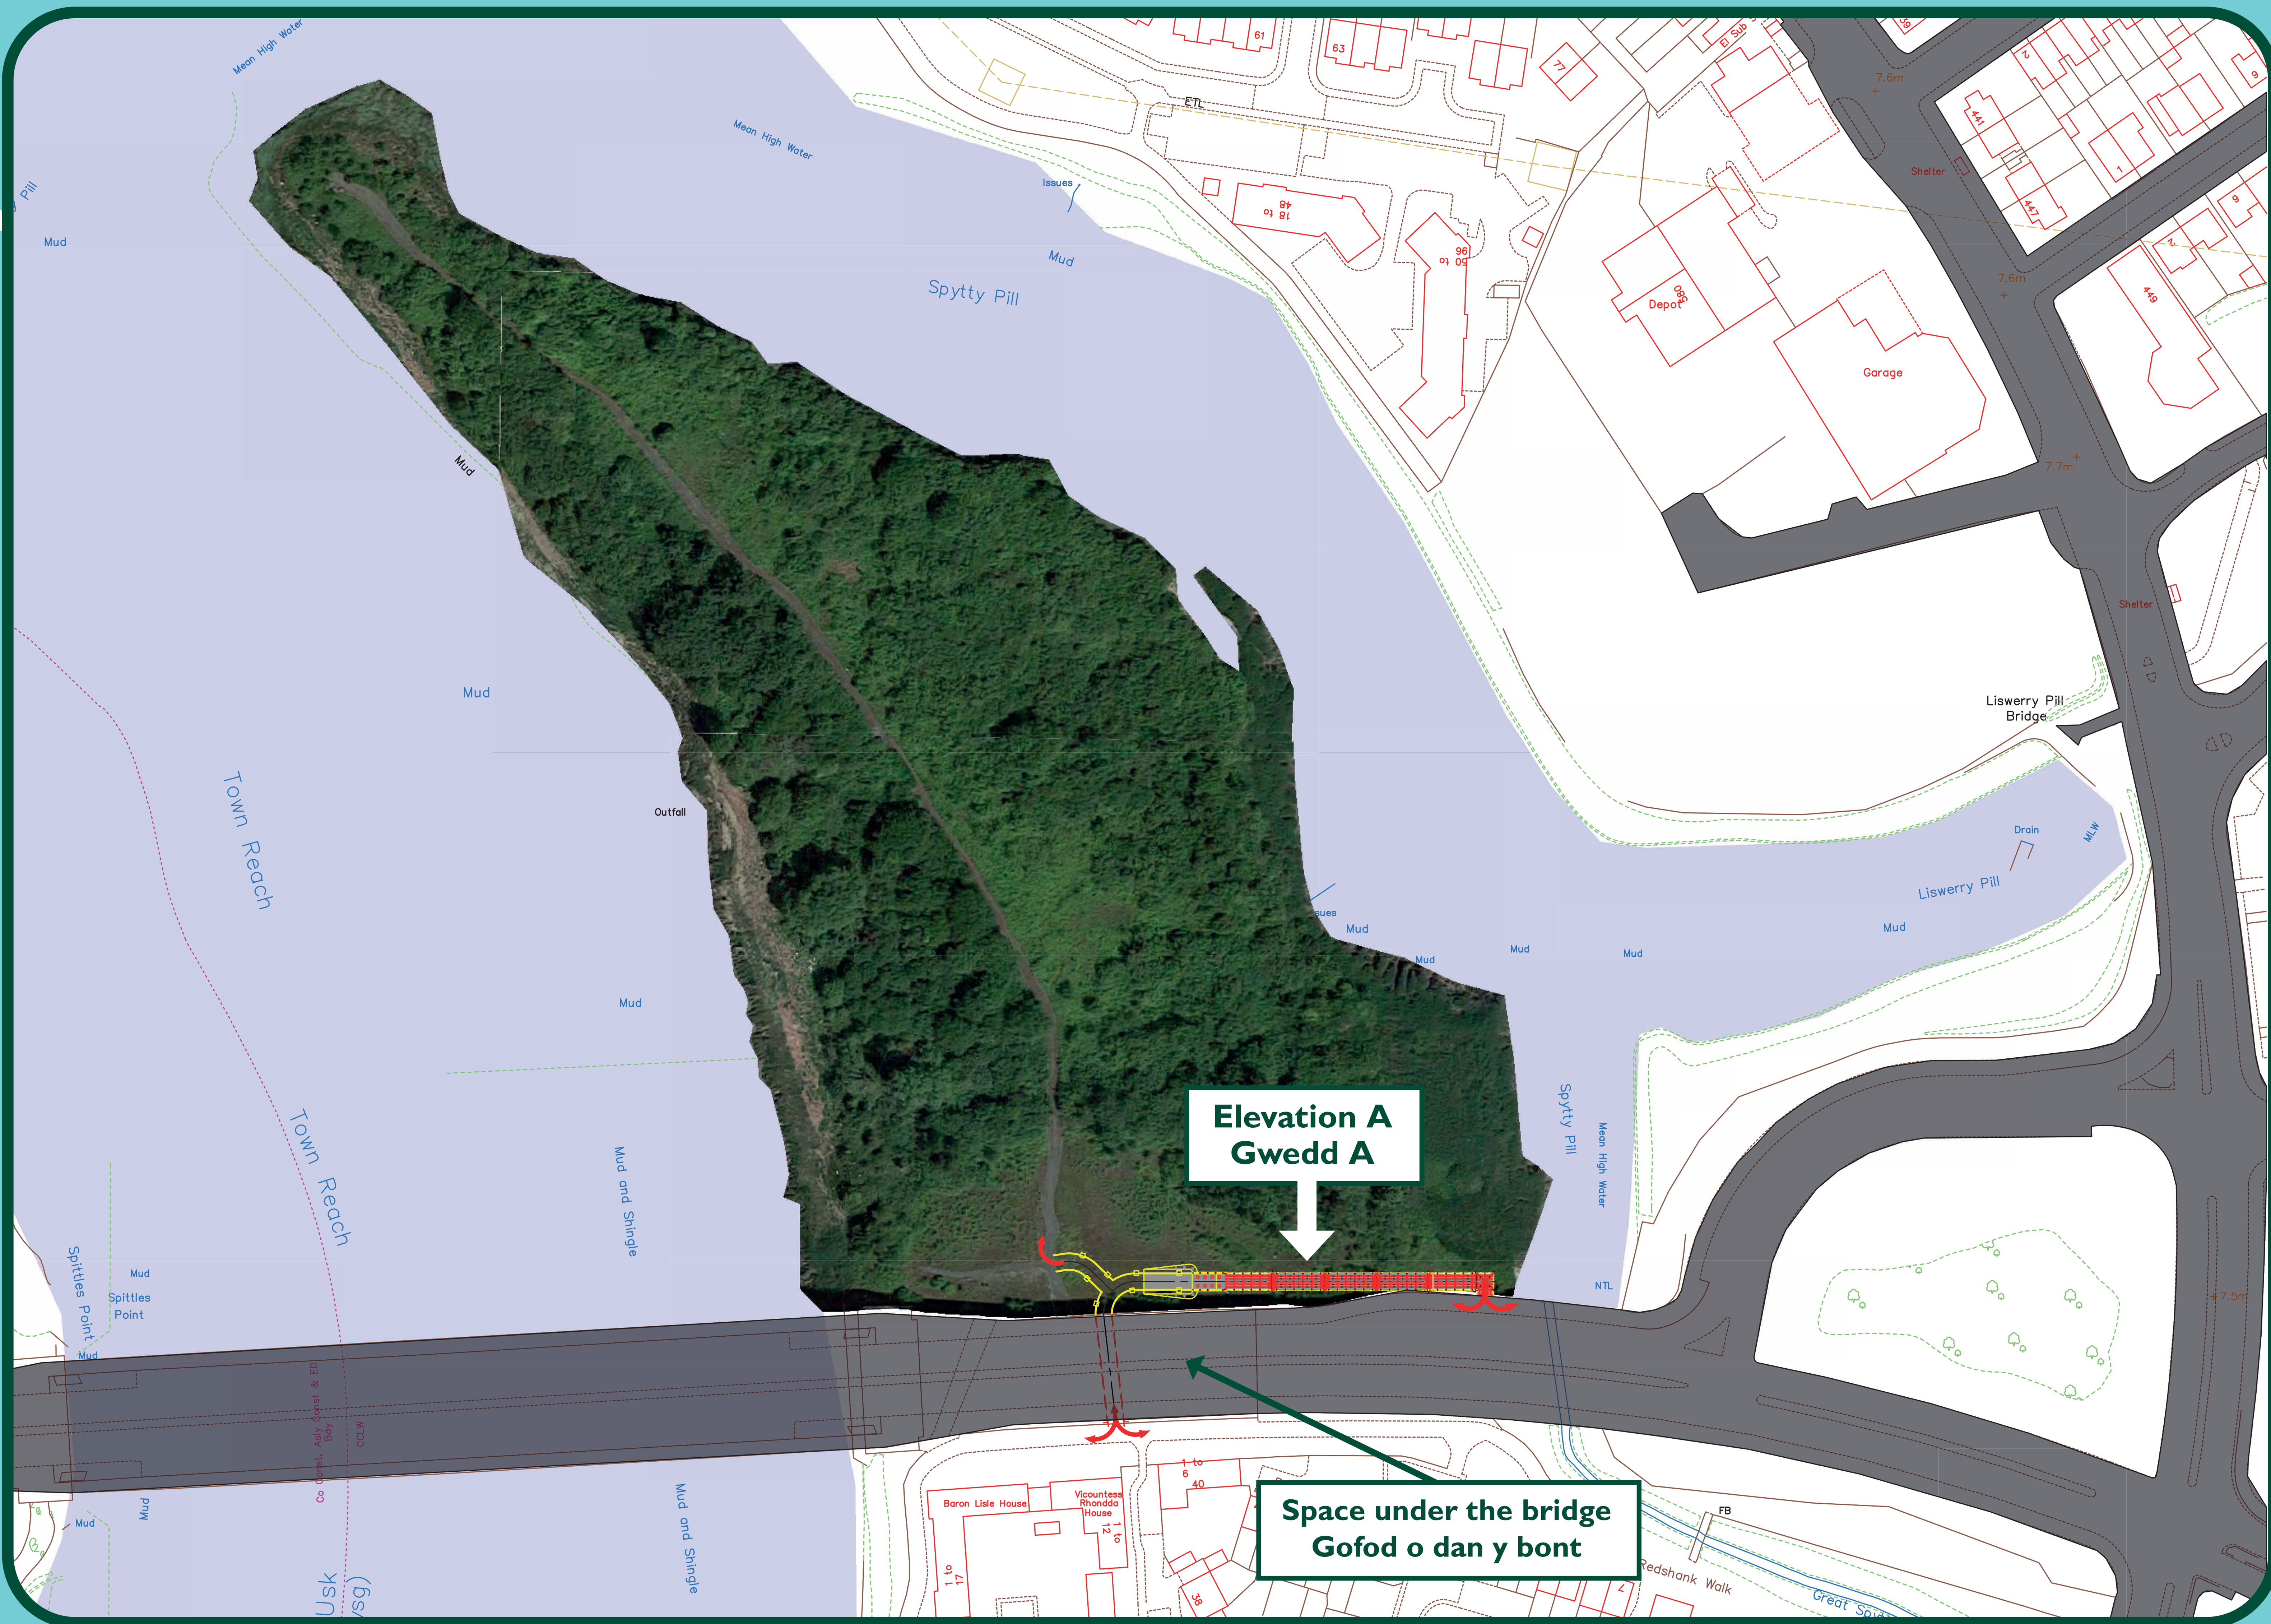

Proposals include a new ramp that will form part of the Active Travel route connecting the north footway of the A48, the Monkey Island open space area and the new housing estate to the south.

The ramp will also provide direct access to the wildlife area, which at present can only be accessed by an underpass beneath the viaduct.

Improving the access route and providing additional amenities would enhance recreational opportunities in the area and benefit local communities.

Mae'r cynigion yn cynnwys ramp newydd a fydd yn ffurfio rhan o'r llwybr Teithio Llesol sy'n cysylltu troedffordd ogleddol yr A48, man agored Ynys y Mwnci a'r ystâd dai newydd i'r de.

Bydd y ramp hefyd yn darparu mynediad uniongyrchol i'r ardal bywyd gwyllt, sydd ar hyn o bryd ond yn gallu cael ei chyrraedd trwy danffordd o dan y draphont.

Byddai gwella'r llwybr mynediad a darparu amwynderau ychwanegol yn gwella'r cyfleoedd hamdden yn yr ardal ac yn rhoi budd i gymunedau lleol.

Elevation A / Gwedd A

Proposed side elevation of the ramp / Ystlyslun arfaethedig y ramp

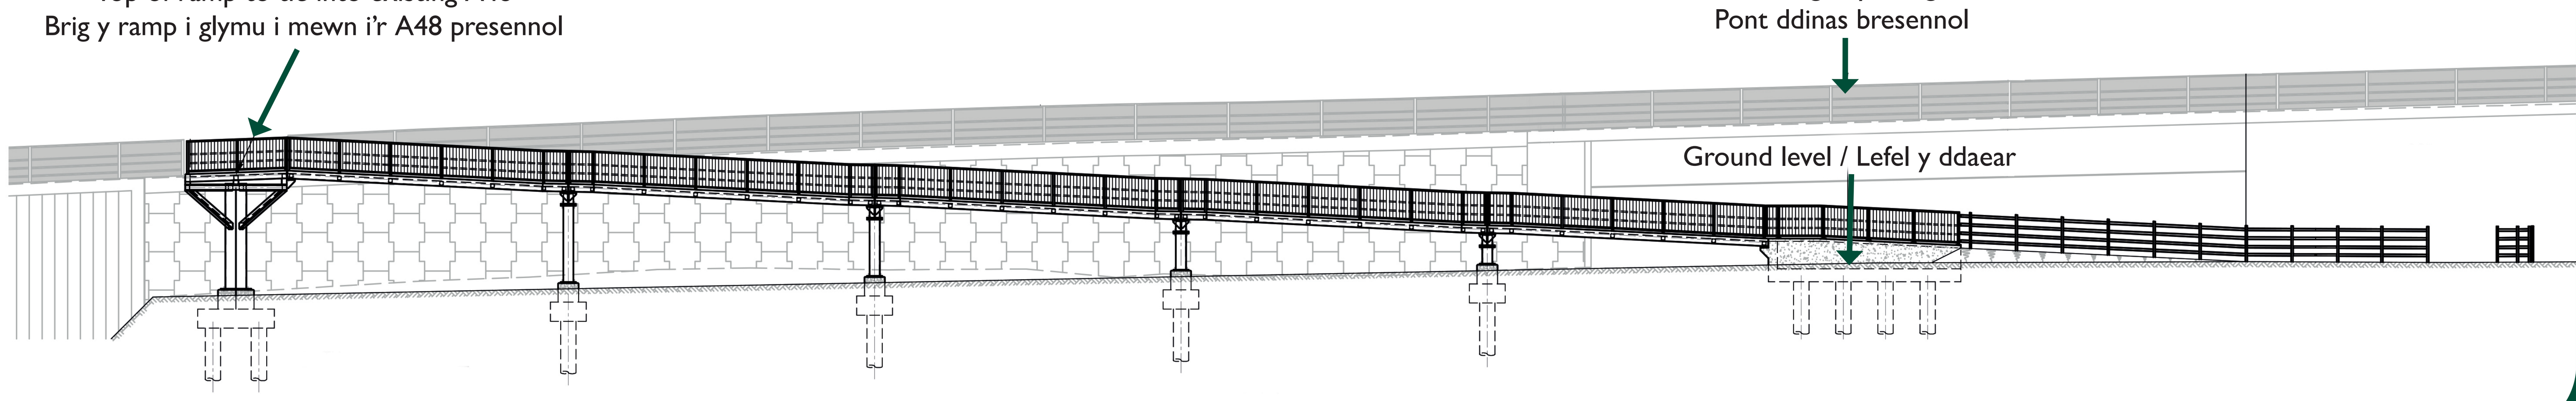

Viewpoint 1
The space under the SDR bridge can be provisionally used to accommodate some amenities for the residents and visitors

Golygfan 1
Gall y gofod o dan y bont SDR gael ei ddefnyddio dros dro i ddarparu ar gyfer rhai amwynderau i'r trigolion ac ymwelwyr

NEWPORT CITY COUNCIL
CYNGOR DINAS CASNEWYDD